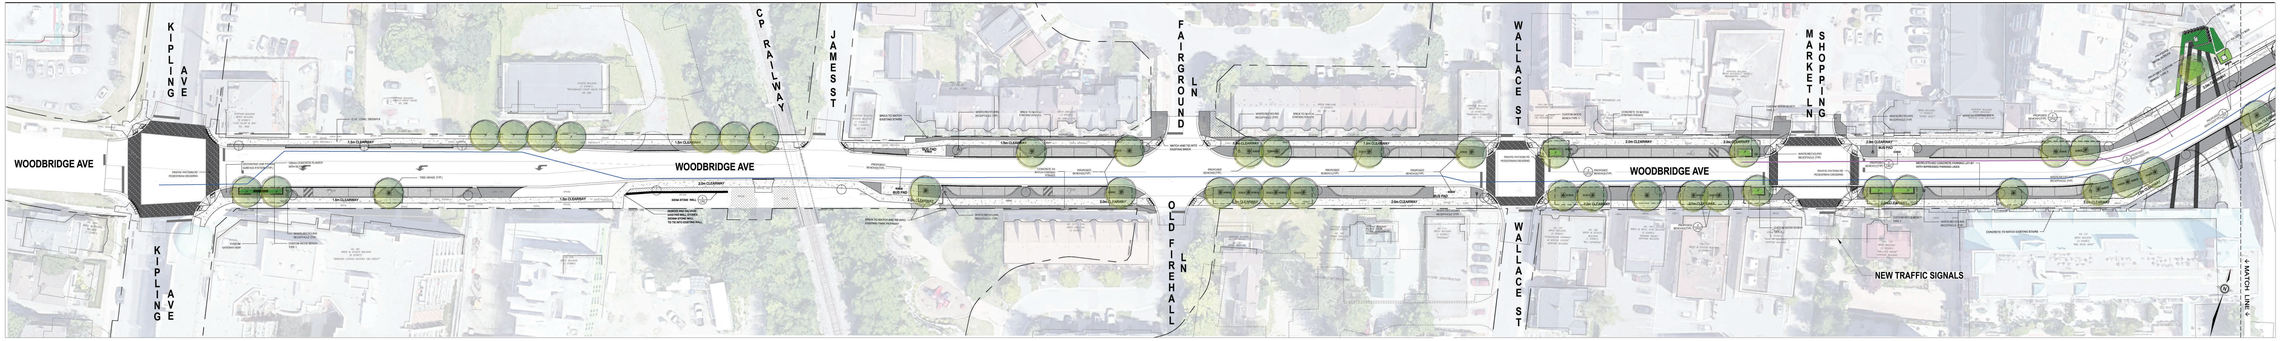

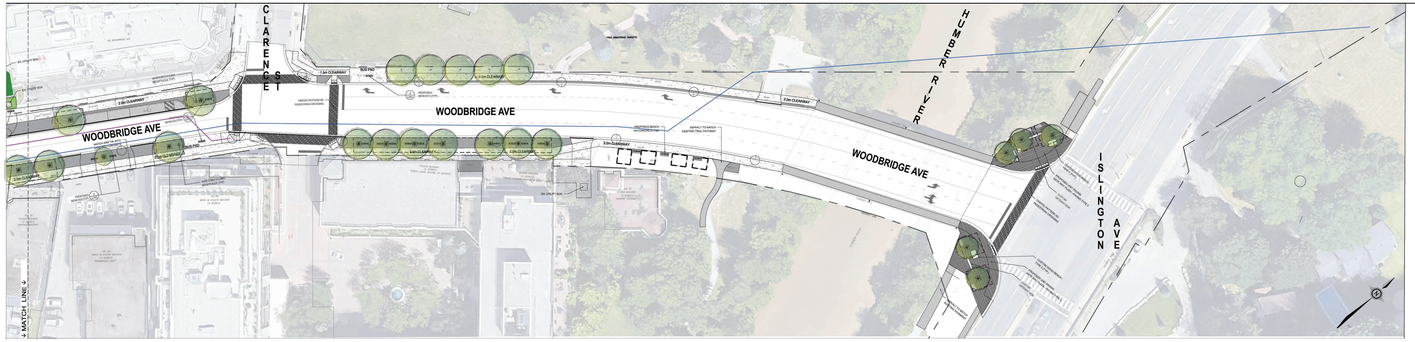

Streetscape Concept

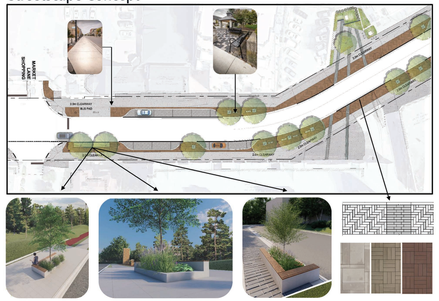

Gateway Concepts

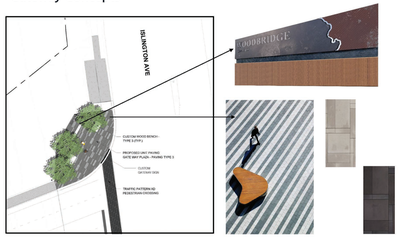

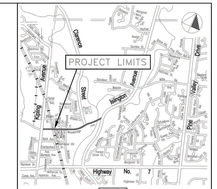

LEGEND:

- PROPOSED DECIDUOUS TREES
- PROPOSED TREE GRATE
- PROPOSED CONIFEROUS SHRUBS
- PROPOSED BENCH
- SOD
- PROPOSED CONCRETE WALL
- SIDEWALK
- PROPOSED CONCRETE DECORATIVE UNIT PAVING PAVING (TYPE 1)
- PROPOSED UNIT PAVING PIAZZA BANDING (TYPE 2)
- PROPOSED UNIT PAVING PIAZZA PAVING (TYPE 3)
- MICRO-ETCHED CONCRETE PARKING LAY-BY
- PROPOSED CONCRETE PAVING SANDBLAST FINISH
- PROPOSED PLANTER
- PROPOSED SHRUB/ PERENNIAL PLANTING BED
- MIN. SOIL VOLUME REQUIRED / PROPOSED SOIL CELL EXTENTS (APPROXIMATE)
- TRASH/RECYCLING RECEPTACLES
- LIGHTING POLE
- PROPERTY LINE
- WATERMAIN
- SANITARY SEWER

ENGINEERING COMPANY NAME:
IBI GROUP
Unit 300 – 8133 Warden Avenue
Markham ON L6G 1B3 Canada
tel 905 763 2322 fax 905 763 9983
ibigroup.com

1:250

WOODBRIDGE AVENUE IMPROVEMENTS

VAUGHAN
Infrastructure Delivery

DESIGNED & DRAWN BY: DG	CHECKED BY: TM	TENDER No.
SURVEYED BY: ____	APPROVED BY: TM	T21-XX
SCALE: 1:250	PROJ. No. 21-_____	DWG. No.